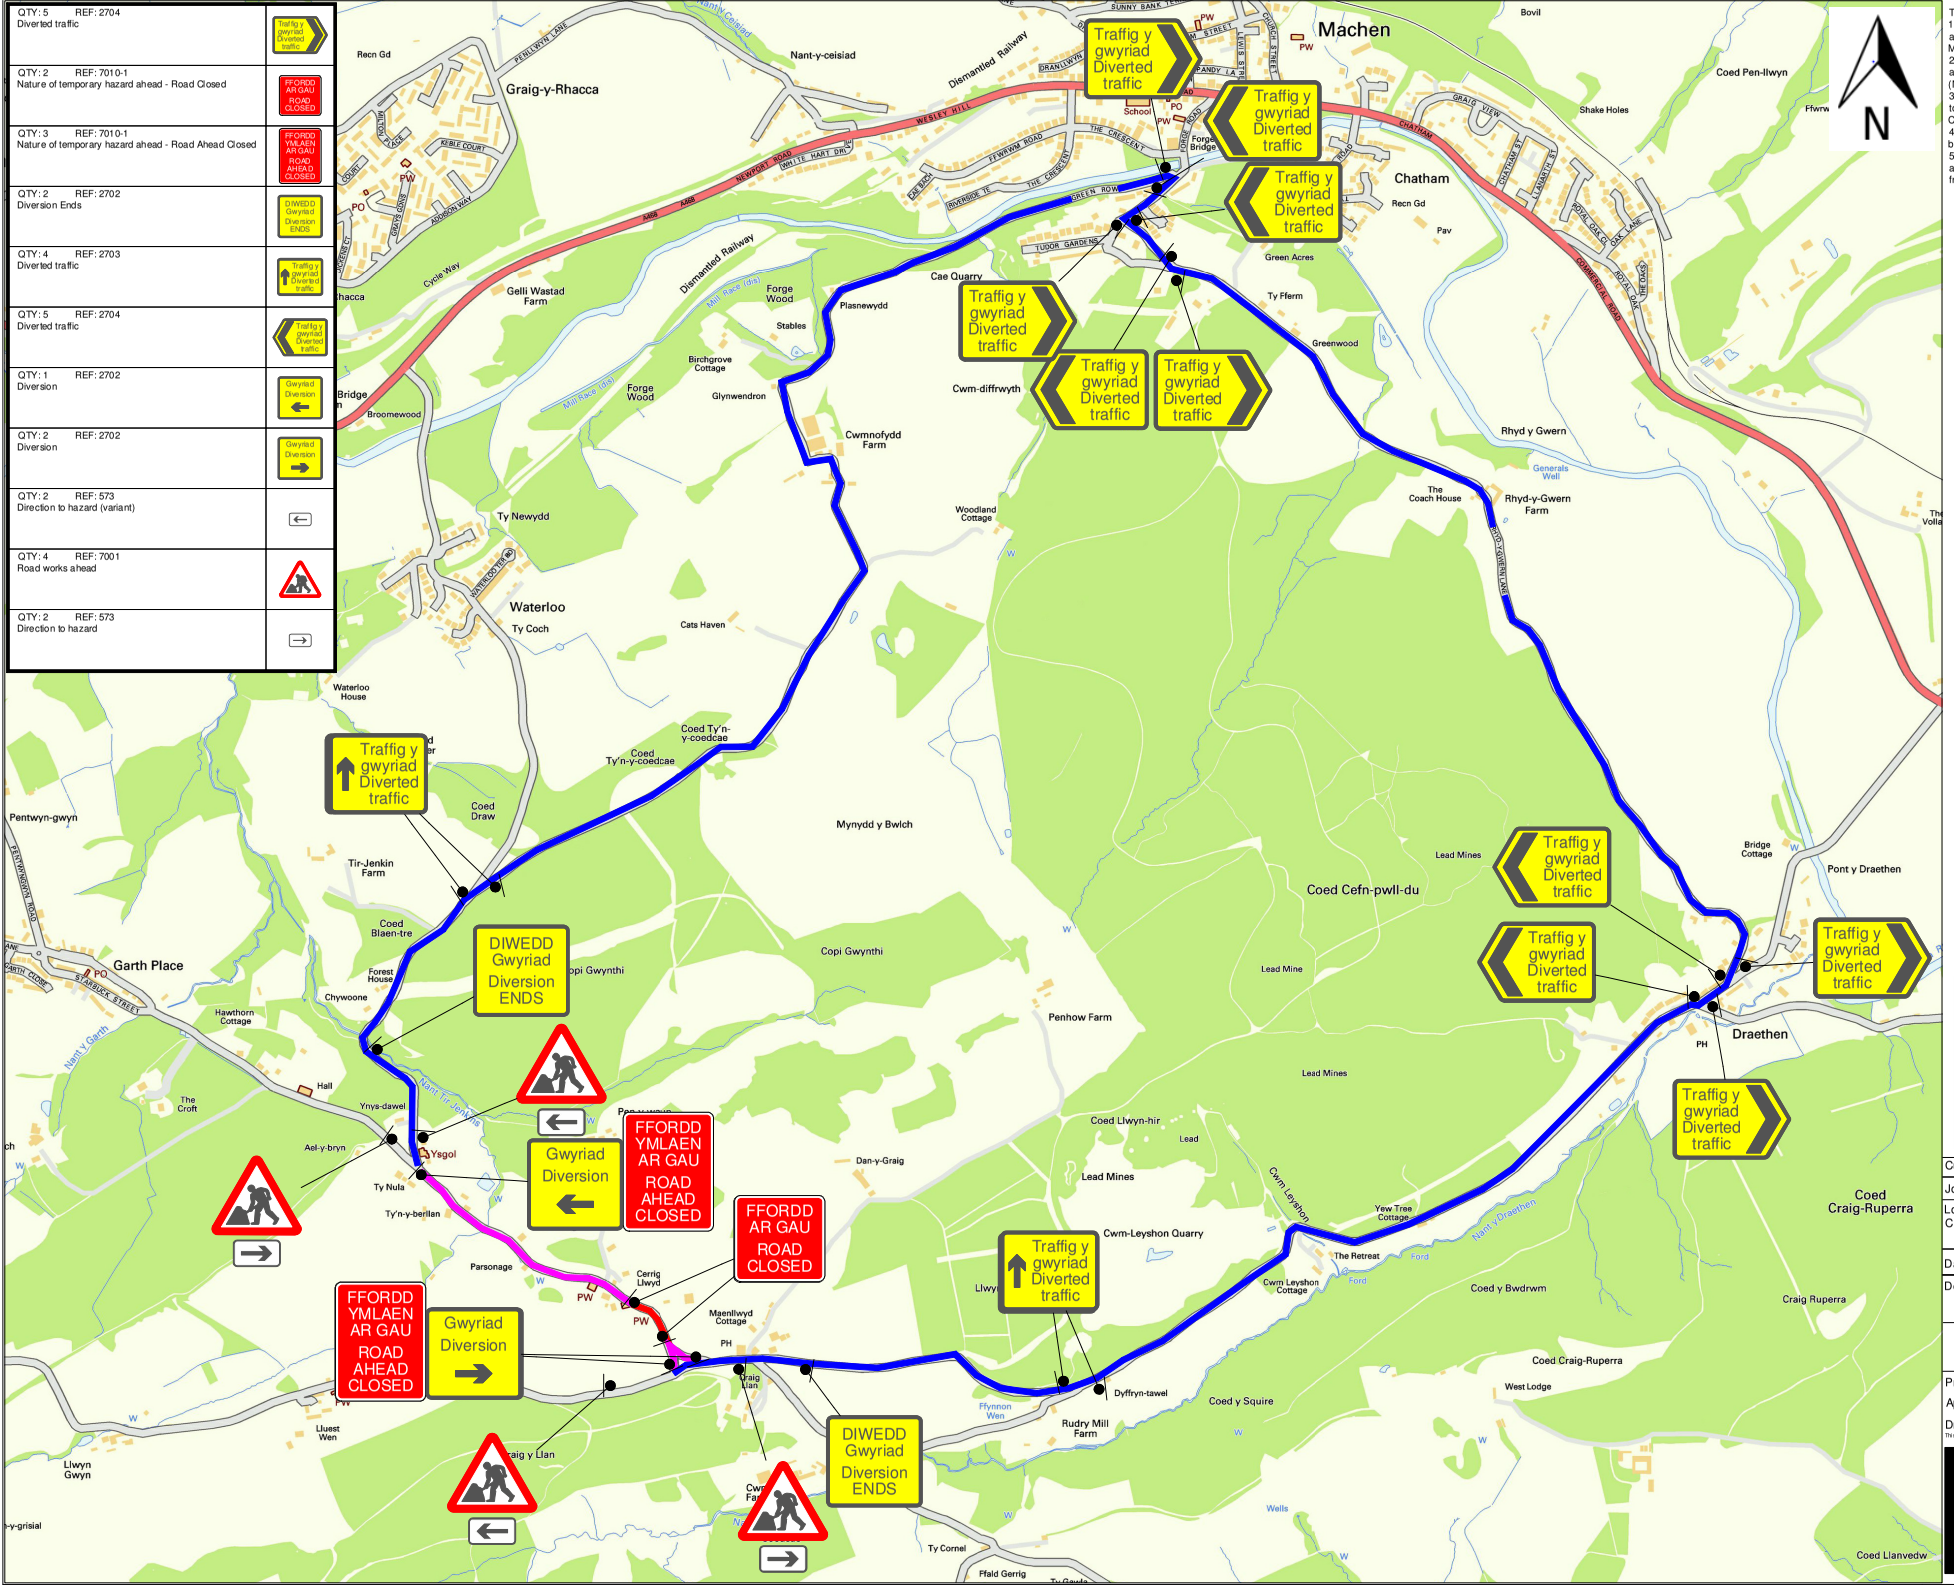


TRAFFIC MANAGEMENT NOTES:
1) All temporary traffic management shall be in accordance with Chapter 8 of the Traffic Signs Manual 2009.
2) All temporary traffic management shall be in accordance with the Traffic Signs (Amendment) (No.2) Regulations and General Directions 2011.
3) All temporary traffic management shall conform to the Safety at Street Works and Road Works, A Code of Practice.
4) All temporary traffic management signs should be located 450mm min from the kerb face.
5) All temporary traffic management sign locations are indicative and are subject to on site approval from the Engineer.

## Chpt. 8 Details

Key Chart:
- Arwydd Ffordd / Road Sign
- Conau / Cones
- Gwyriad / Diversion
- Ardal Waith/Ffordd Ar Gau - Works area / Road closure
- Mynediad yn Unig Access only

Customer: Morrison Water Services

Job Reference: 95936335

Location: Ashgrove, Rudry, Caerphilly, CF83 3DF

Date 07/07/22

Description: Road closure


Amberon Ltd
Tel: 0845 371 5050
Fax: 01792 774590


Produced by: K. Morales

Approved by: B. Jayne

Drawing Ref: KM/07.07.22/G85092

This Drawing is subject to Copyright and remains the property of Amberon Ltd.

Amberon